

Bilaga 1

LANTERNIN

KONJOR

KOI

TAKFÖNSTER

KONTOR

PERSONAL-
RUM

ARBETS-
RUM

HYLRUM

BUTIK
+13,60

BUTIK
+13,45

HUSDEUP 1365

BUTIK
+13,20

BUTIK
+13,20

54m²


Gatuplan

SKALA 1:100

DH 10

10M

Handwritten signature

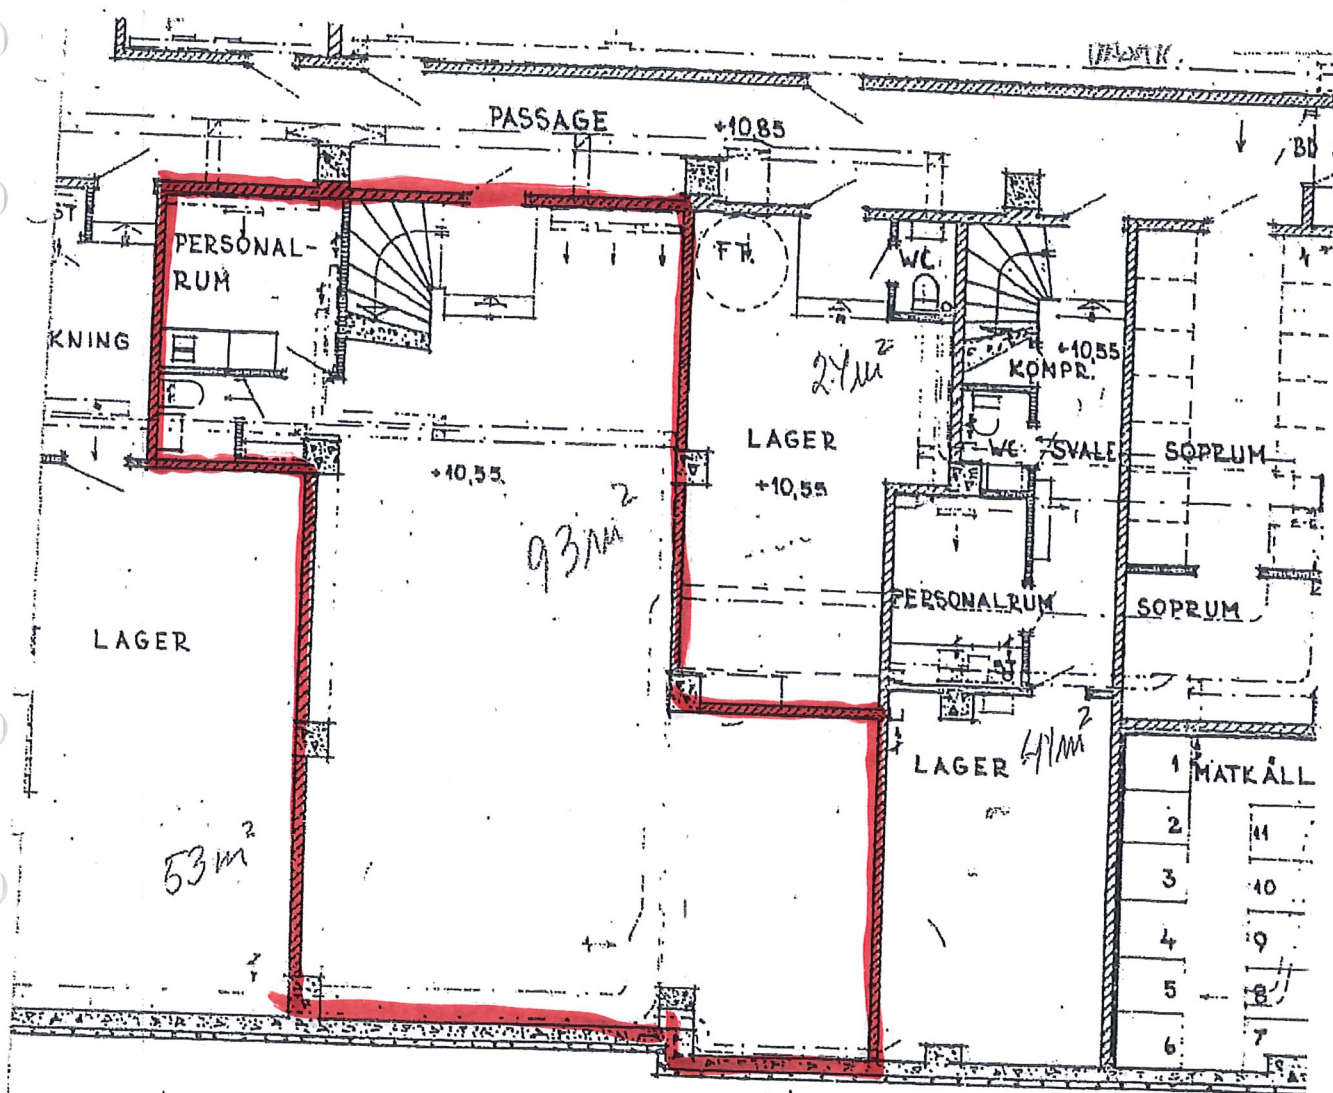

Nedre plan / källare

SKALA 1:100



Handwritten signature/initials.